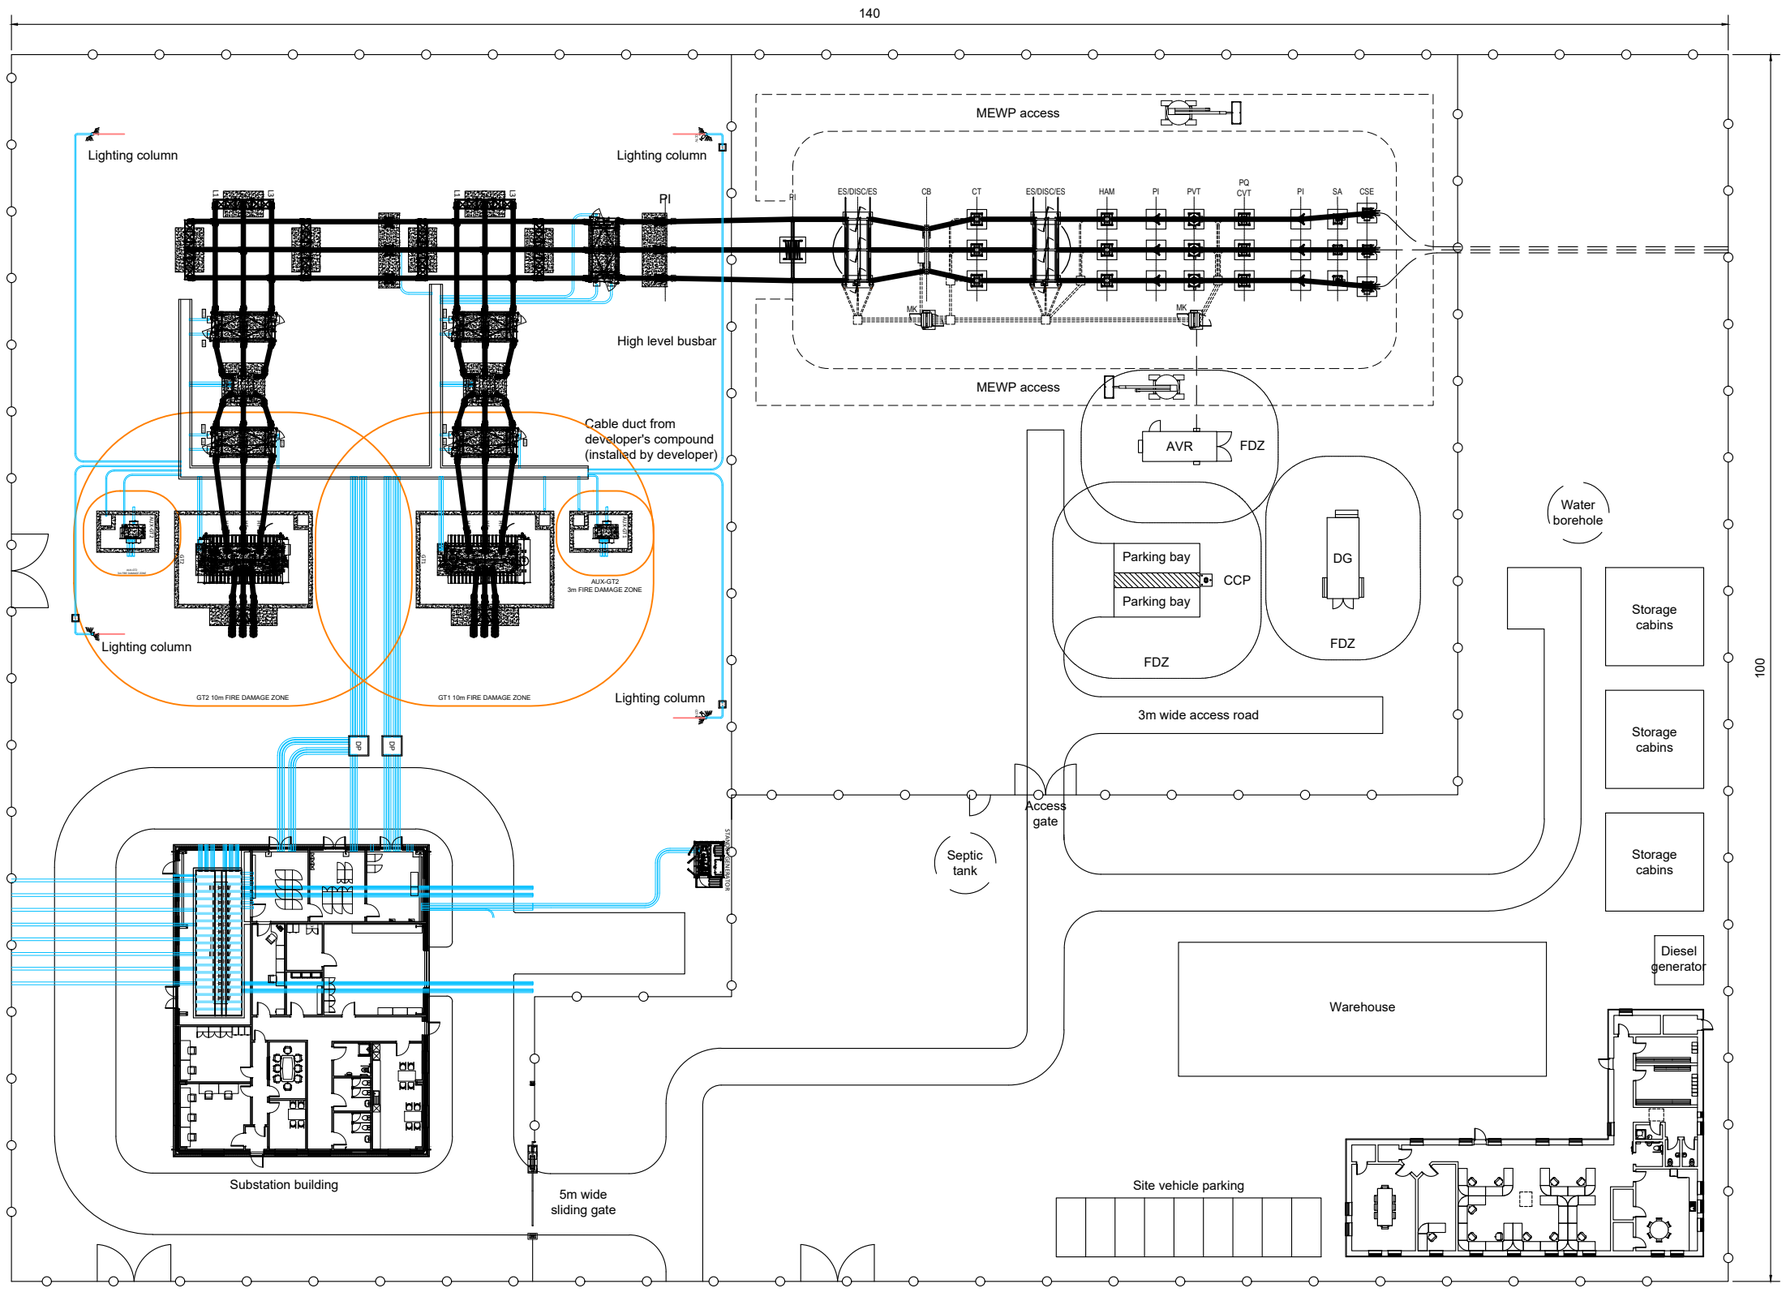


Notes:

1. All dimensions are in metres unless stated otherwise.
2. Layout, size and types of components inside substation are indicative only and are subject to change through detailed design.
3. Foul and surface water drainage to be determined through detailed design.
4. Do not scale from this drawing.

Rev	Amendments	Date	By	Chk	Auth
P01	Initial Issue	13/02/26	LB	RA	CK

SLR

www.slrconsulting.com

Client: 3R Energy

Project: Hagshaw Hill III

Figure Title: Figure 3.10a
Indicative Proposed Development Substation Compound Layout

Scale	SLR Project No.
Not to scale @ A3	405.065978.00001


Designed	Drawn	Checked	Authorised
N/A	LB	RA	CK
Date: N/A	Date: 13/02/2026	Date: 13/02/2026	Date: 13/02/2026

Figure Number: **065978-SLR-XX-XX-F-PA-003.10a**

Rev.: **P01**

© This figure and its content are the copyright of SLR Consulting Ltd and may not be reproduced or amended except by prior written permission. SLR Consulting Ltd accepts no liability for any amendments made by other persons.

\\slr.local\eu\Offices\UK\Edinburgh\Projects\405.065978.00001 - Hagshaw Hills III\CAD\1 - WIP\Figures\065978-SLR-XX-XX-F-PA-003.10.dwg26/02/2026

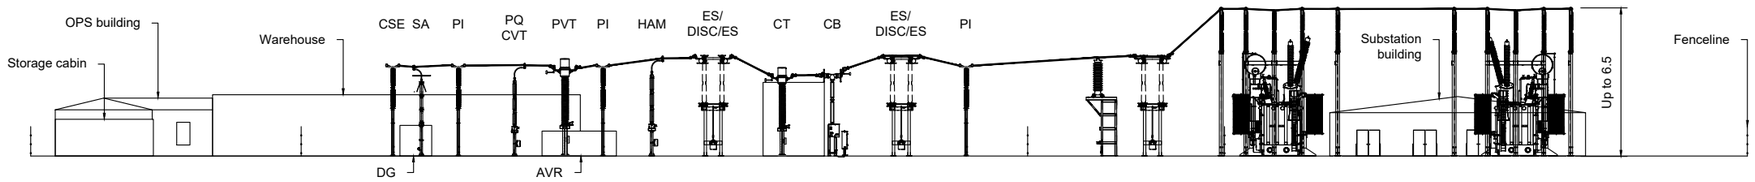

North elevation
Fenceline hidden

Notes:

1. All dimensions are in metres unless stated otherwise.
2. Layout, size and types of components inside substation are indicative only and are subject to change through detailed design.
3. Do not scale from this drawing.

Rev	Amendments	Date	By	Chk	Auth
P01	Initial Issue	13/02/26	LB	RA	CK

www.slrconsulting.com

Client: 3R Energy

Project: Hagshaw Hill III

Figure Title: Figure 3.10b
Indicative Proposed Development Substation Elevation

Scale	SLR Project No.
Not to scale @ A3	405.065978.00001

Designed	Drawn	Checked	Authorised
N/A	LB	RA	CK

Date	Date	Date	Date
N/A	13/02/2026	13/02/2026	13/02/2026

Figure Number: **065978-SLR-XX-XX-F-PA-003.10b**
Rev.: **P01**

© This figure and its content are the copyright of SLR Consulting Ltd and may not be reproduced or amended except by prior written permission. SLR Consulting Ltd accepts no liability for any amendments made by other persons.

\\slr.local\eu\Offices\UK\Edinburgh\Projects\405.065978.00001 - Hagshaw Hills III\CAD\1 - WIP\Figures\065978-SLR-XX-XX-F-PA-003.10.dwg26/02/2026