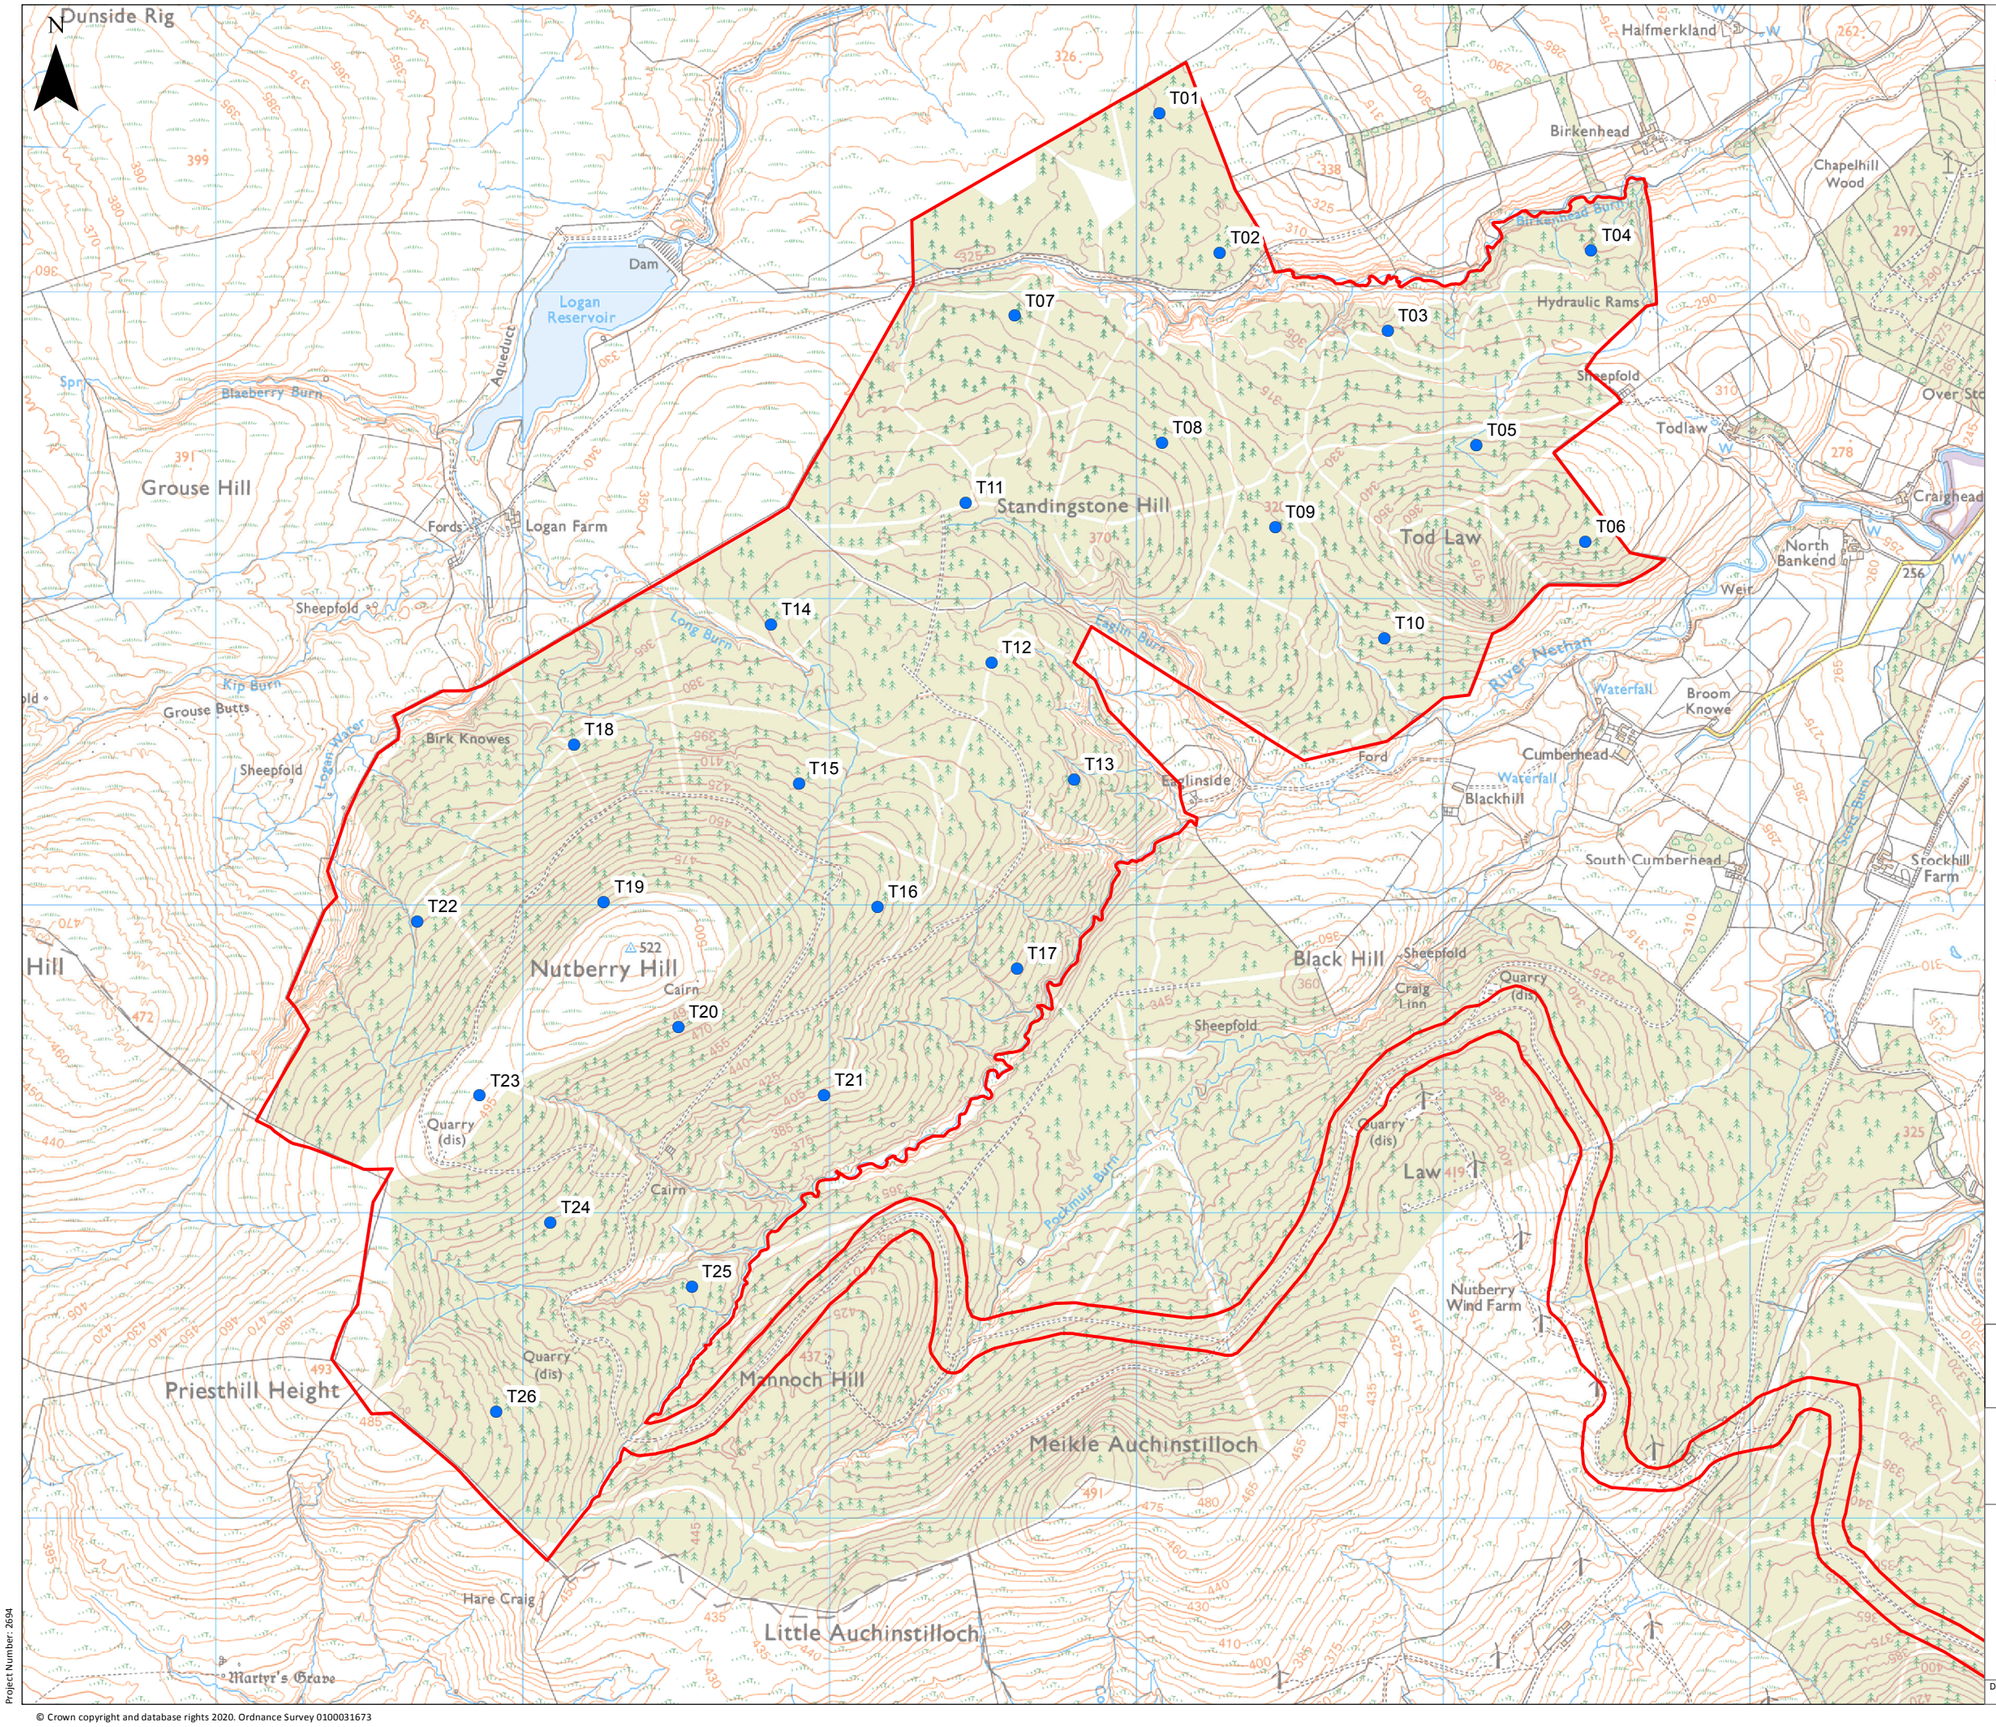

KEY

- Site Boundary
- T1 Proposed Turbine Location

0 0.5 1 km

Scale 1:20,000 @ A3

Cumberhead West Wind Farm
Environmental Impact Assessment Report

Figure 2.1

Layout A - Initial Turbine Layout

Date:	Drawn by:	Checked by:	Version:
08/10/2020	ST	JY	V1

Project Number: 2694

© Crown copyright and database rights 2020. Ordnance Survey 0100031673