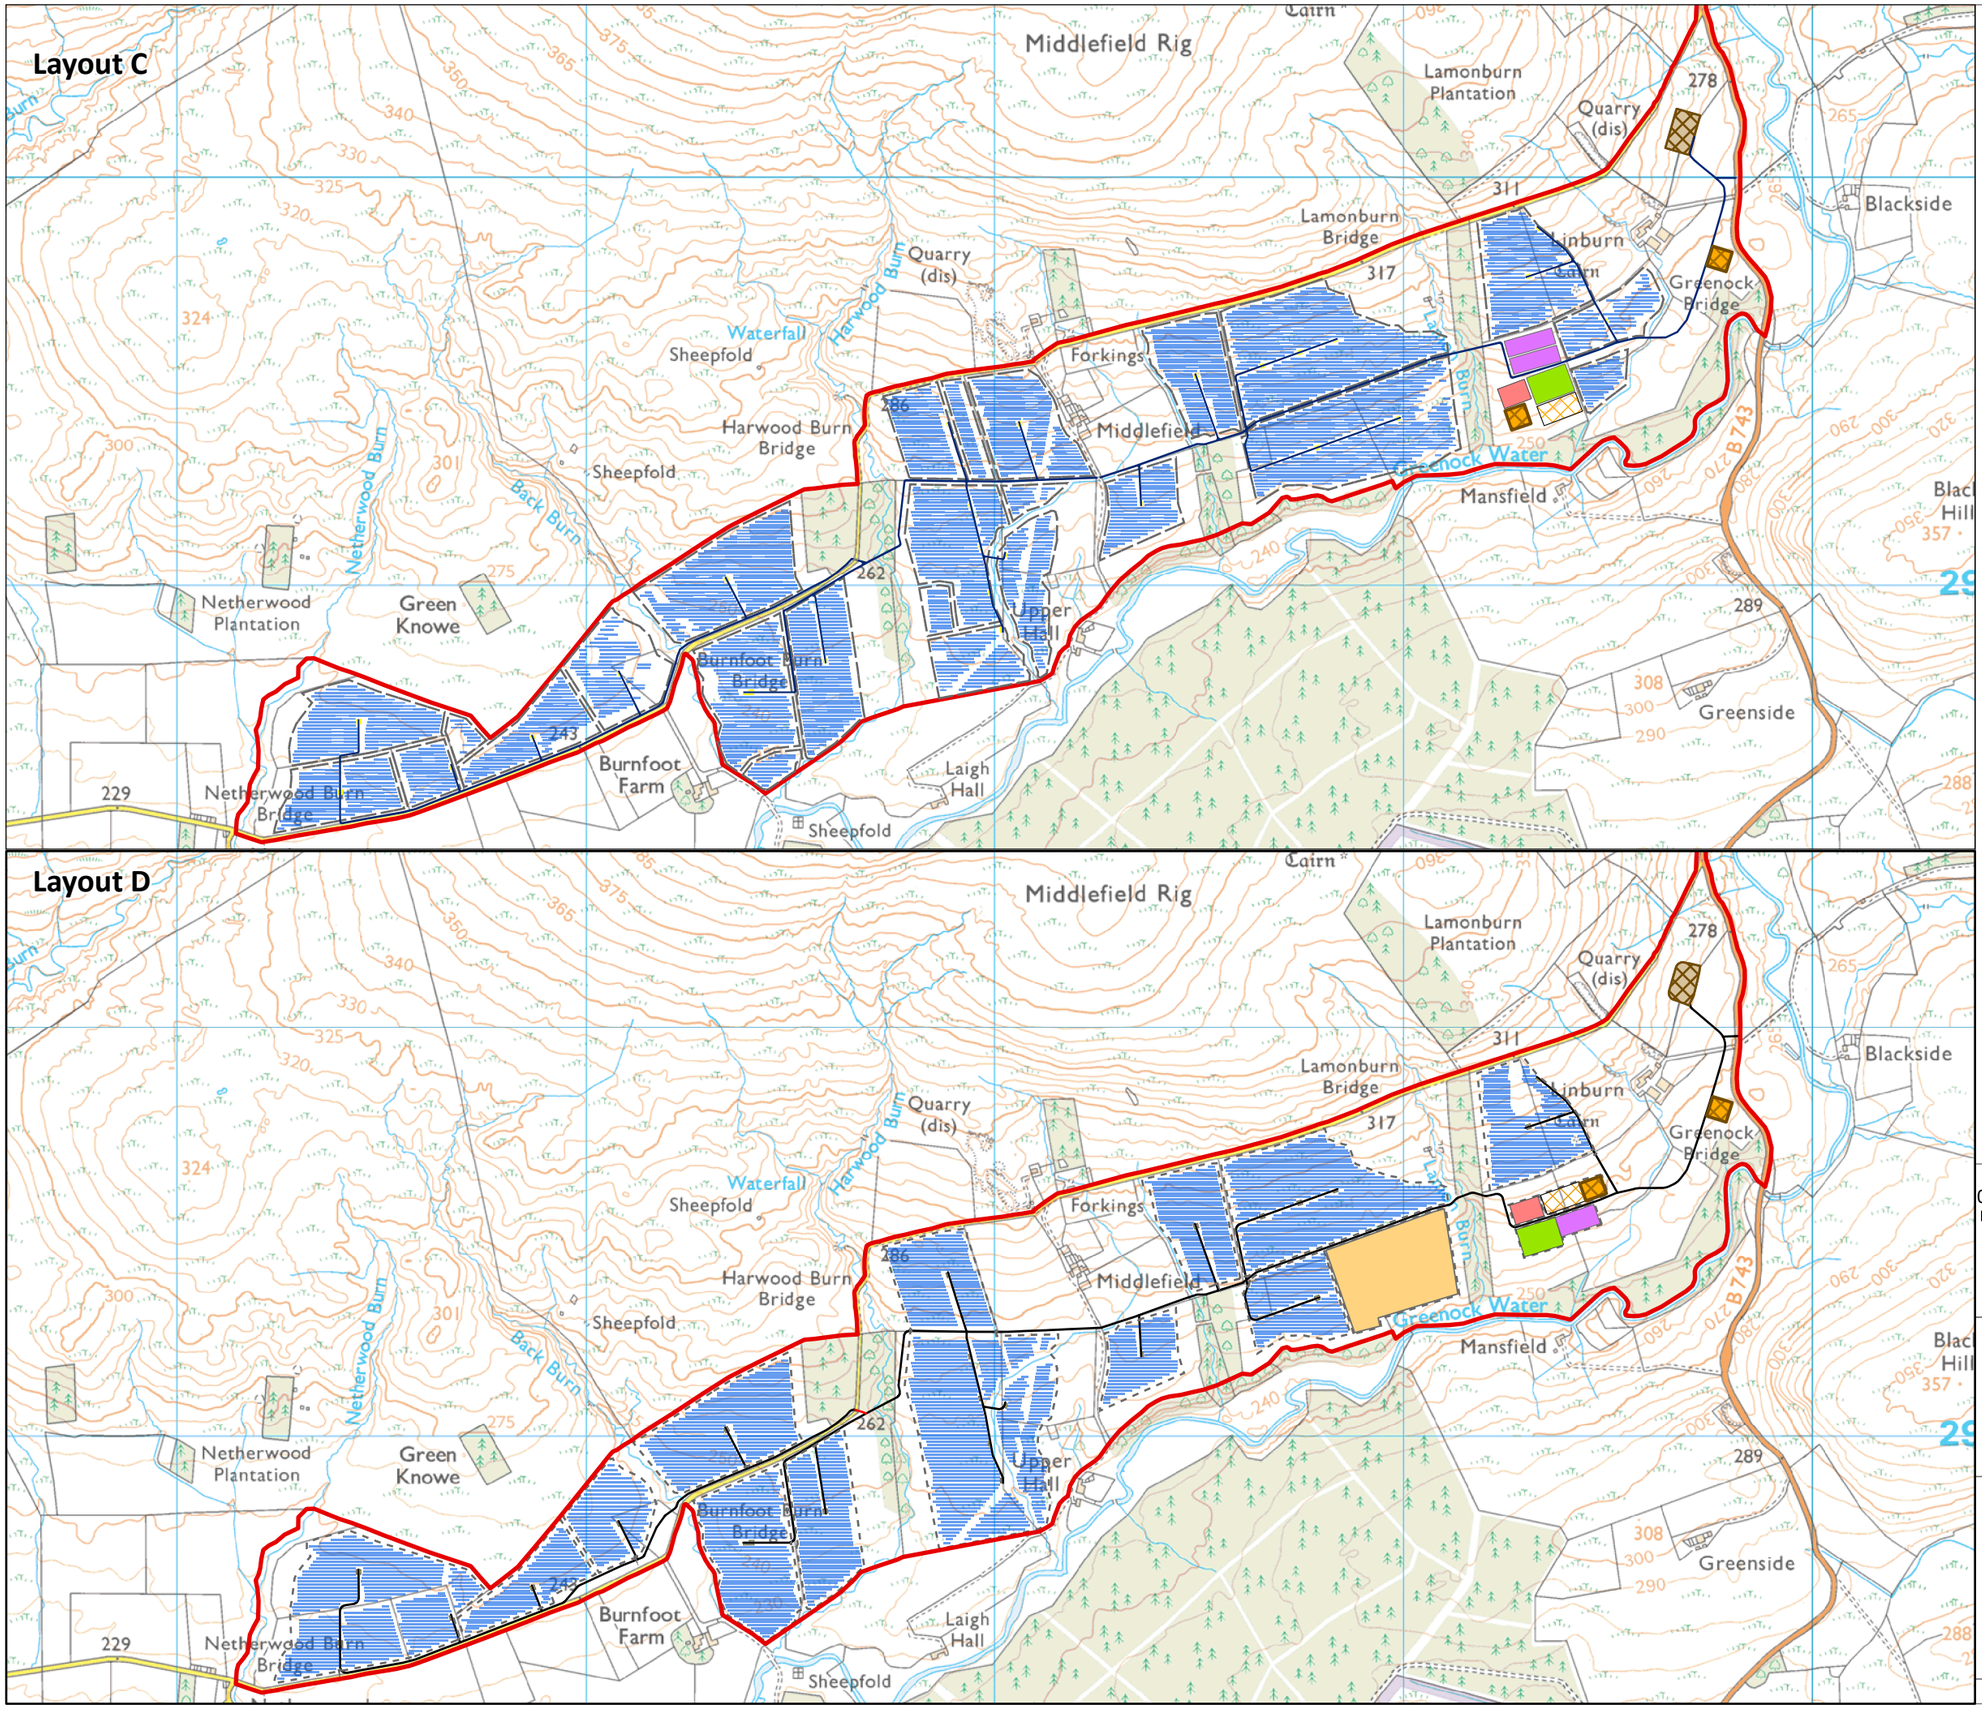

Legend

- Site Boundary
- Solar PV Module
- Solar Inverter
- Long Duration Energy Storage
- BESS/Short Duration Energy Storage
- Temporary Construction Compound
- Proposed Borrow Pit
- Proposed Development Substation
- SPEN Substation
- SPEN Temporary Compound
- Security Fence

Access Tracks

- Existing - Upgraded
- Cut

0 0.5 1 Km

Scale 1:15,000 @ A3

© Crown copyright and database rights 2025. Ordnance Survey AC0000808122
British National Grid Coordinate System

HAGSHAW ENERGY CLUSTER WESTERN EXPANSION

3R Energy

SLR

Hagshaw Energy Cluster - Western Expansion
Phase 1
EIA Report

Figure 2.11
Solar - Layout C and Layout D

Date: 11/03/2025	Drawn by: GW	Checked by: JH	Version: V1