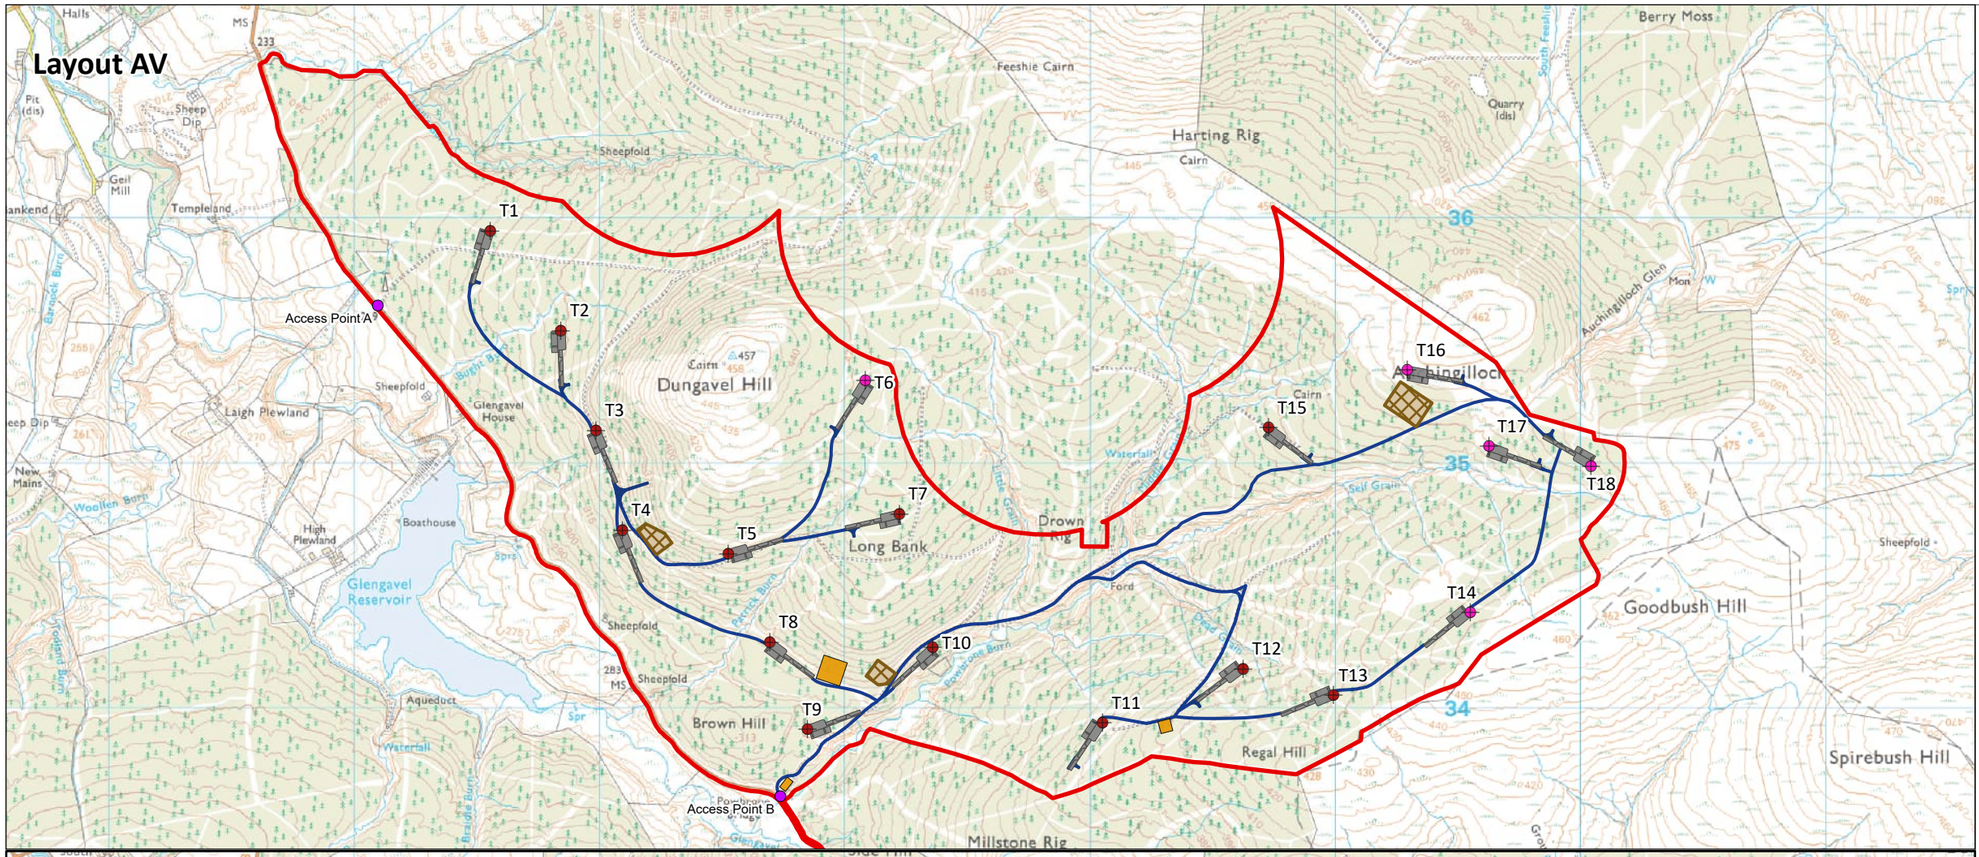

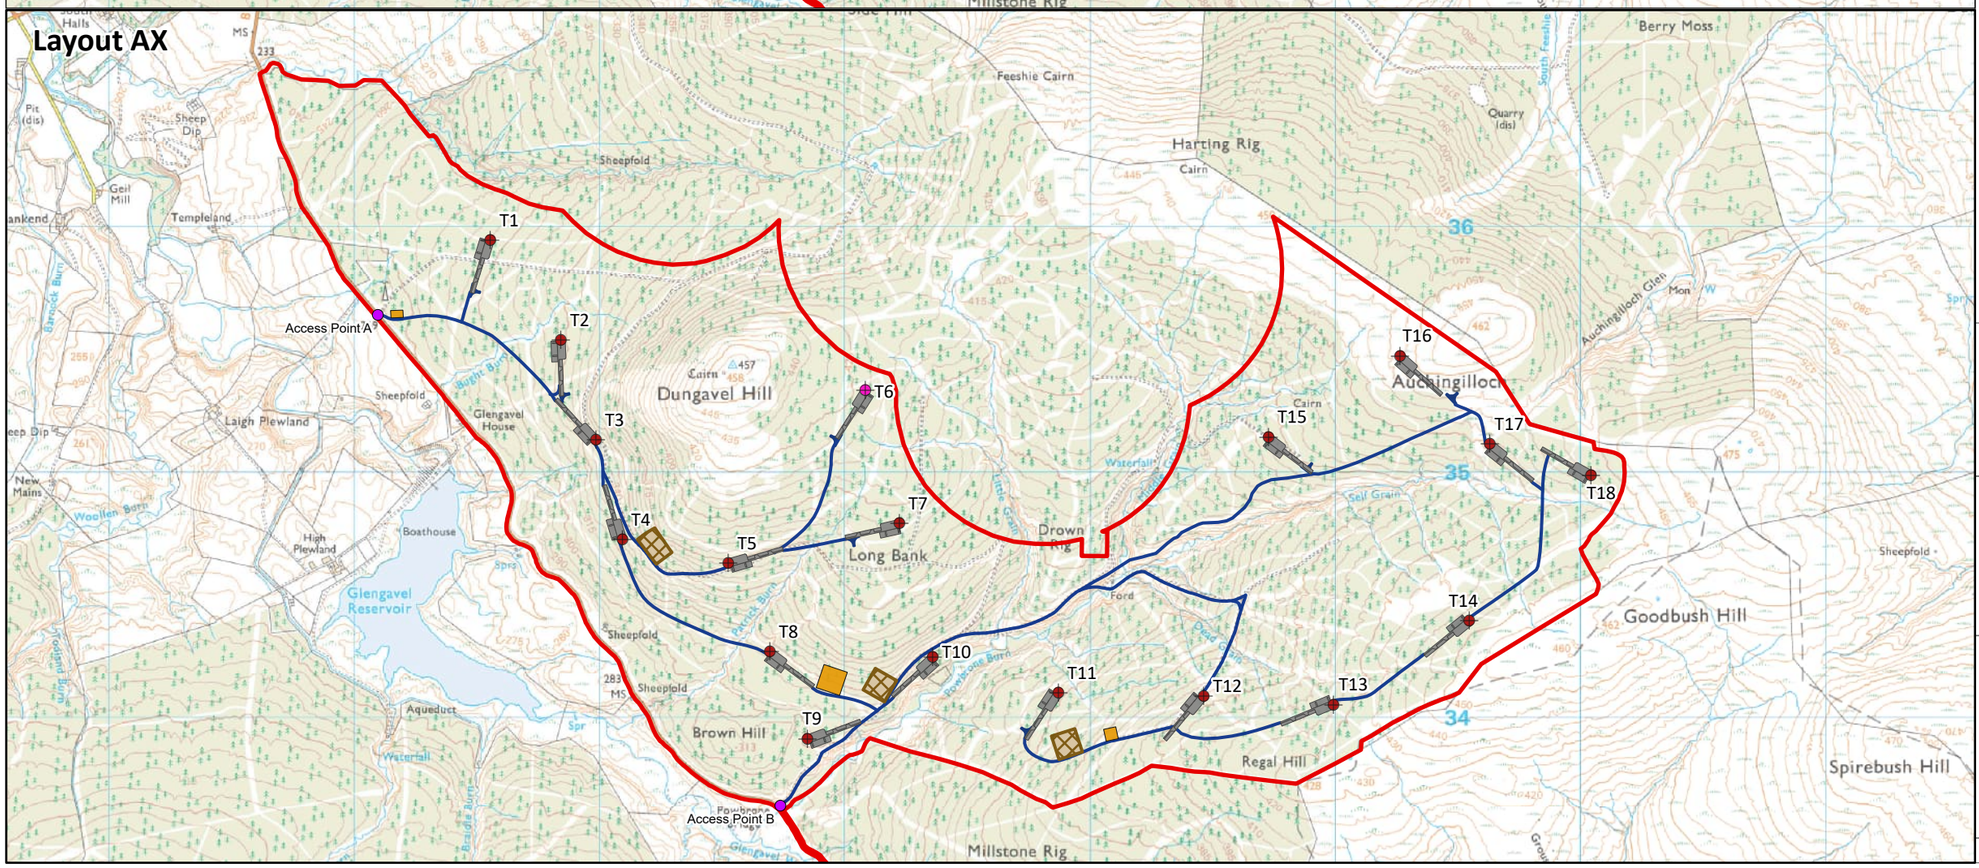

Legend

- Site Boundary
- Turbine Layout
  - 200m (Tip Height)
  - 230m (Tip Height)
- Hardstands
- Turning Head
- Construction Compound
- Borrow Pit
- Proposed Access Point
- Access Track

0 0.5 1 1.5 Km

Scale 1:25,000 @ A3

© Crown copyright and database rights 2025. Ordnance Survey AC0000808122
British National Grid Coordinate System

Hagshaw Energy Cluster - Western Expansion
Phase 1
EIA Report

Figure 2.7
Layout AV and Layout AX

Date:	Drawn by:	Checked by:	Version:
03/04/2025	GW	JH	V1