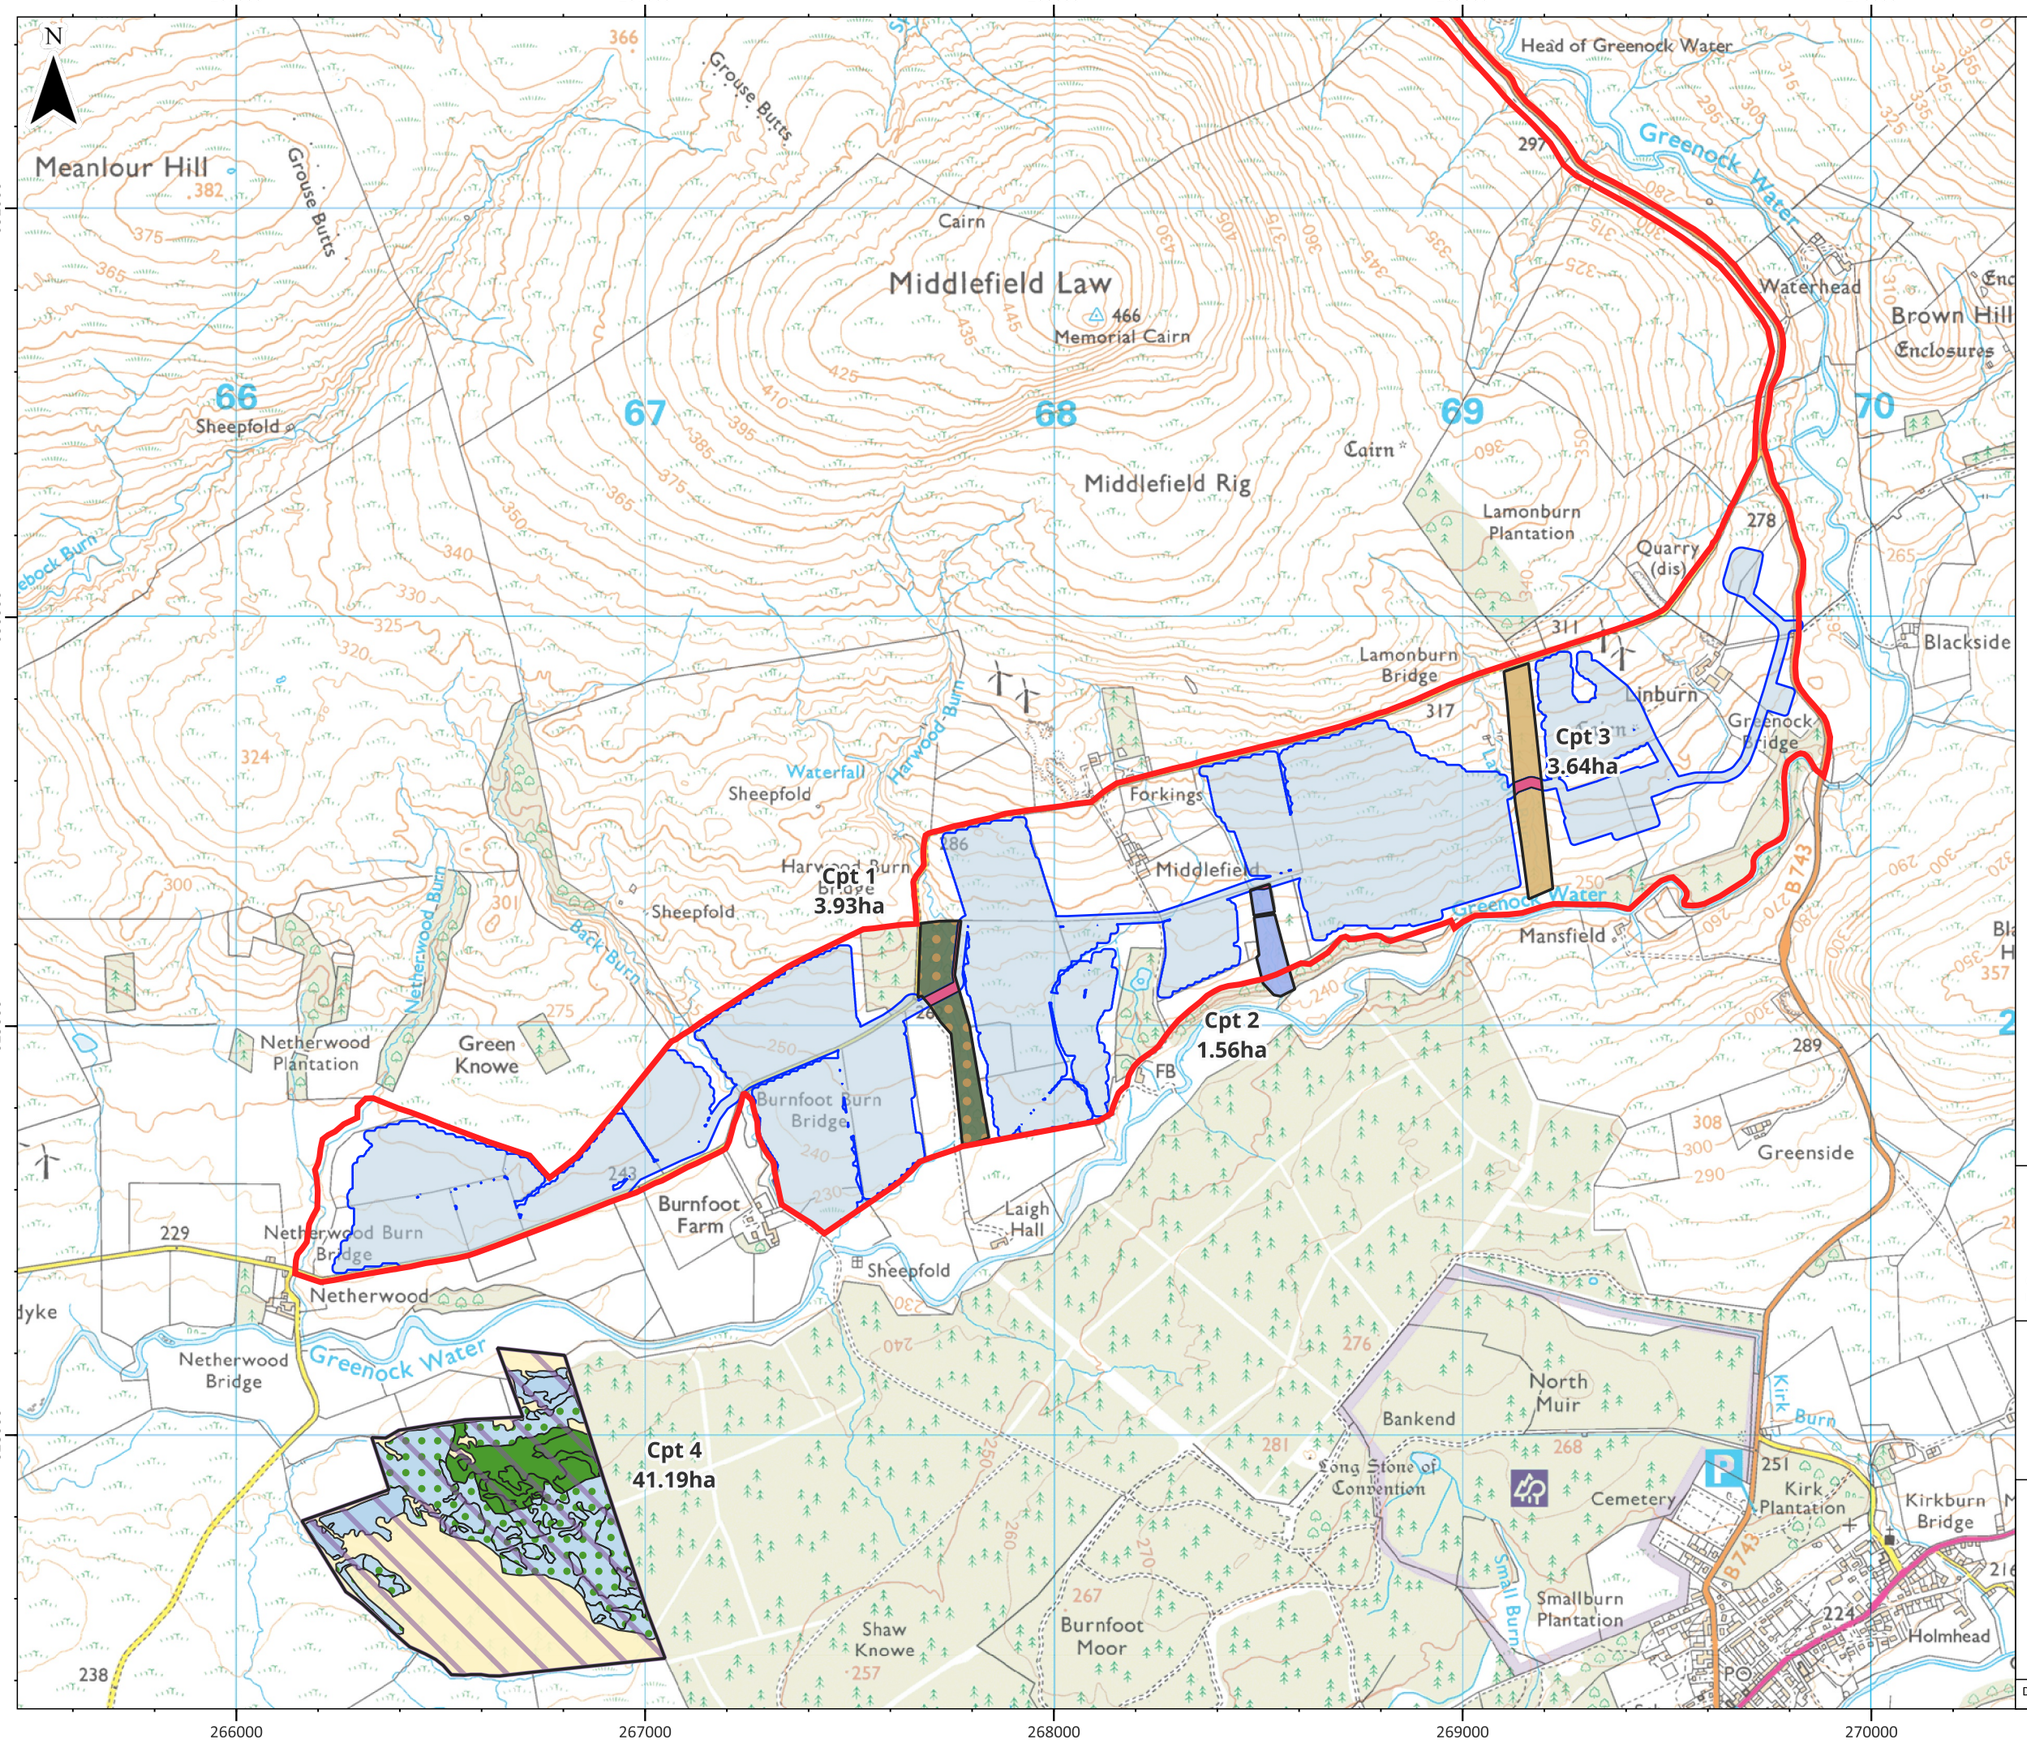


© Crown copyright and database rights 2025. Ordnance Survey AC0000808122
British National Grid Coordinate System

HAGSHAW ENERGY CLUSTER WESTERN EXPANSION

3R Energy

SLR

Hagshaw Energy Cluster - Western Expansion
Phase 1
SEI Report

Figure 13.10b
Southern Development Area Compensatory Planting Plan Scenario 2

Date: 11/02/2026	Drawn by: CMS	Checked by: DG	Version: V6