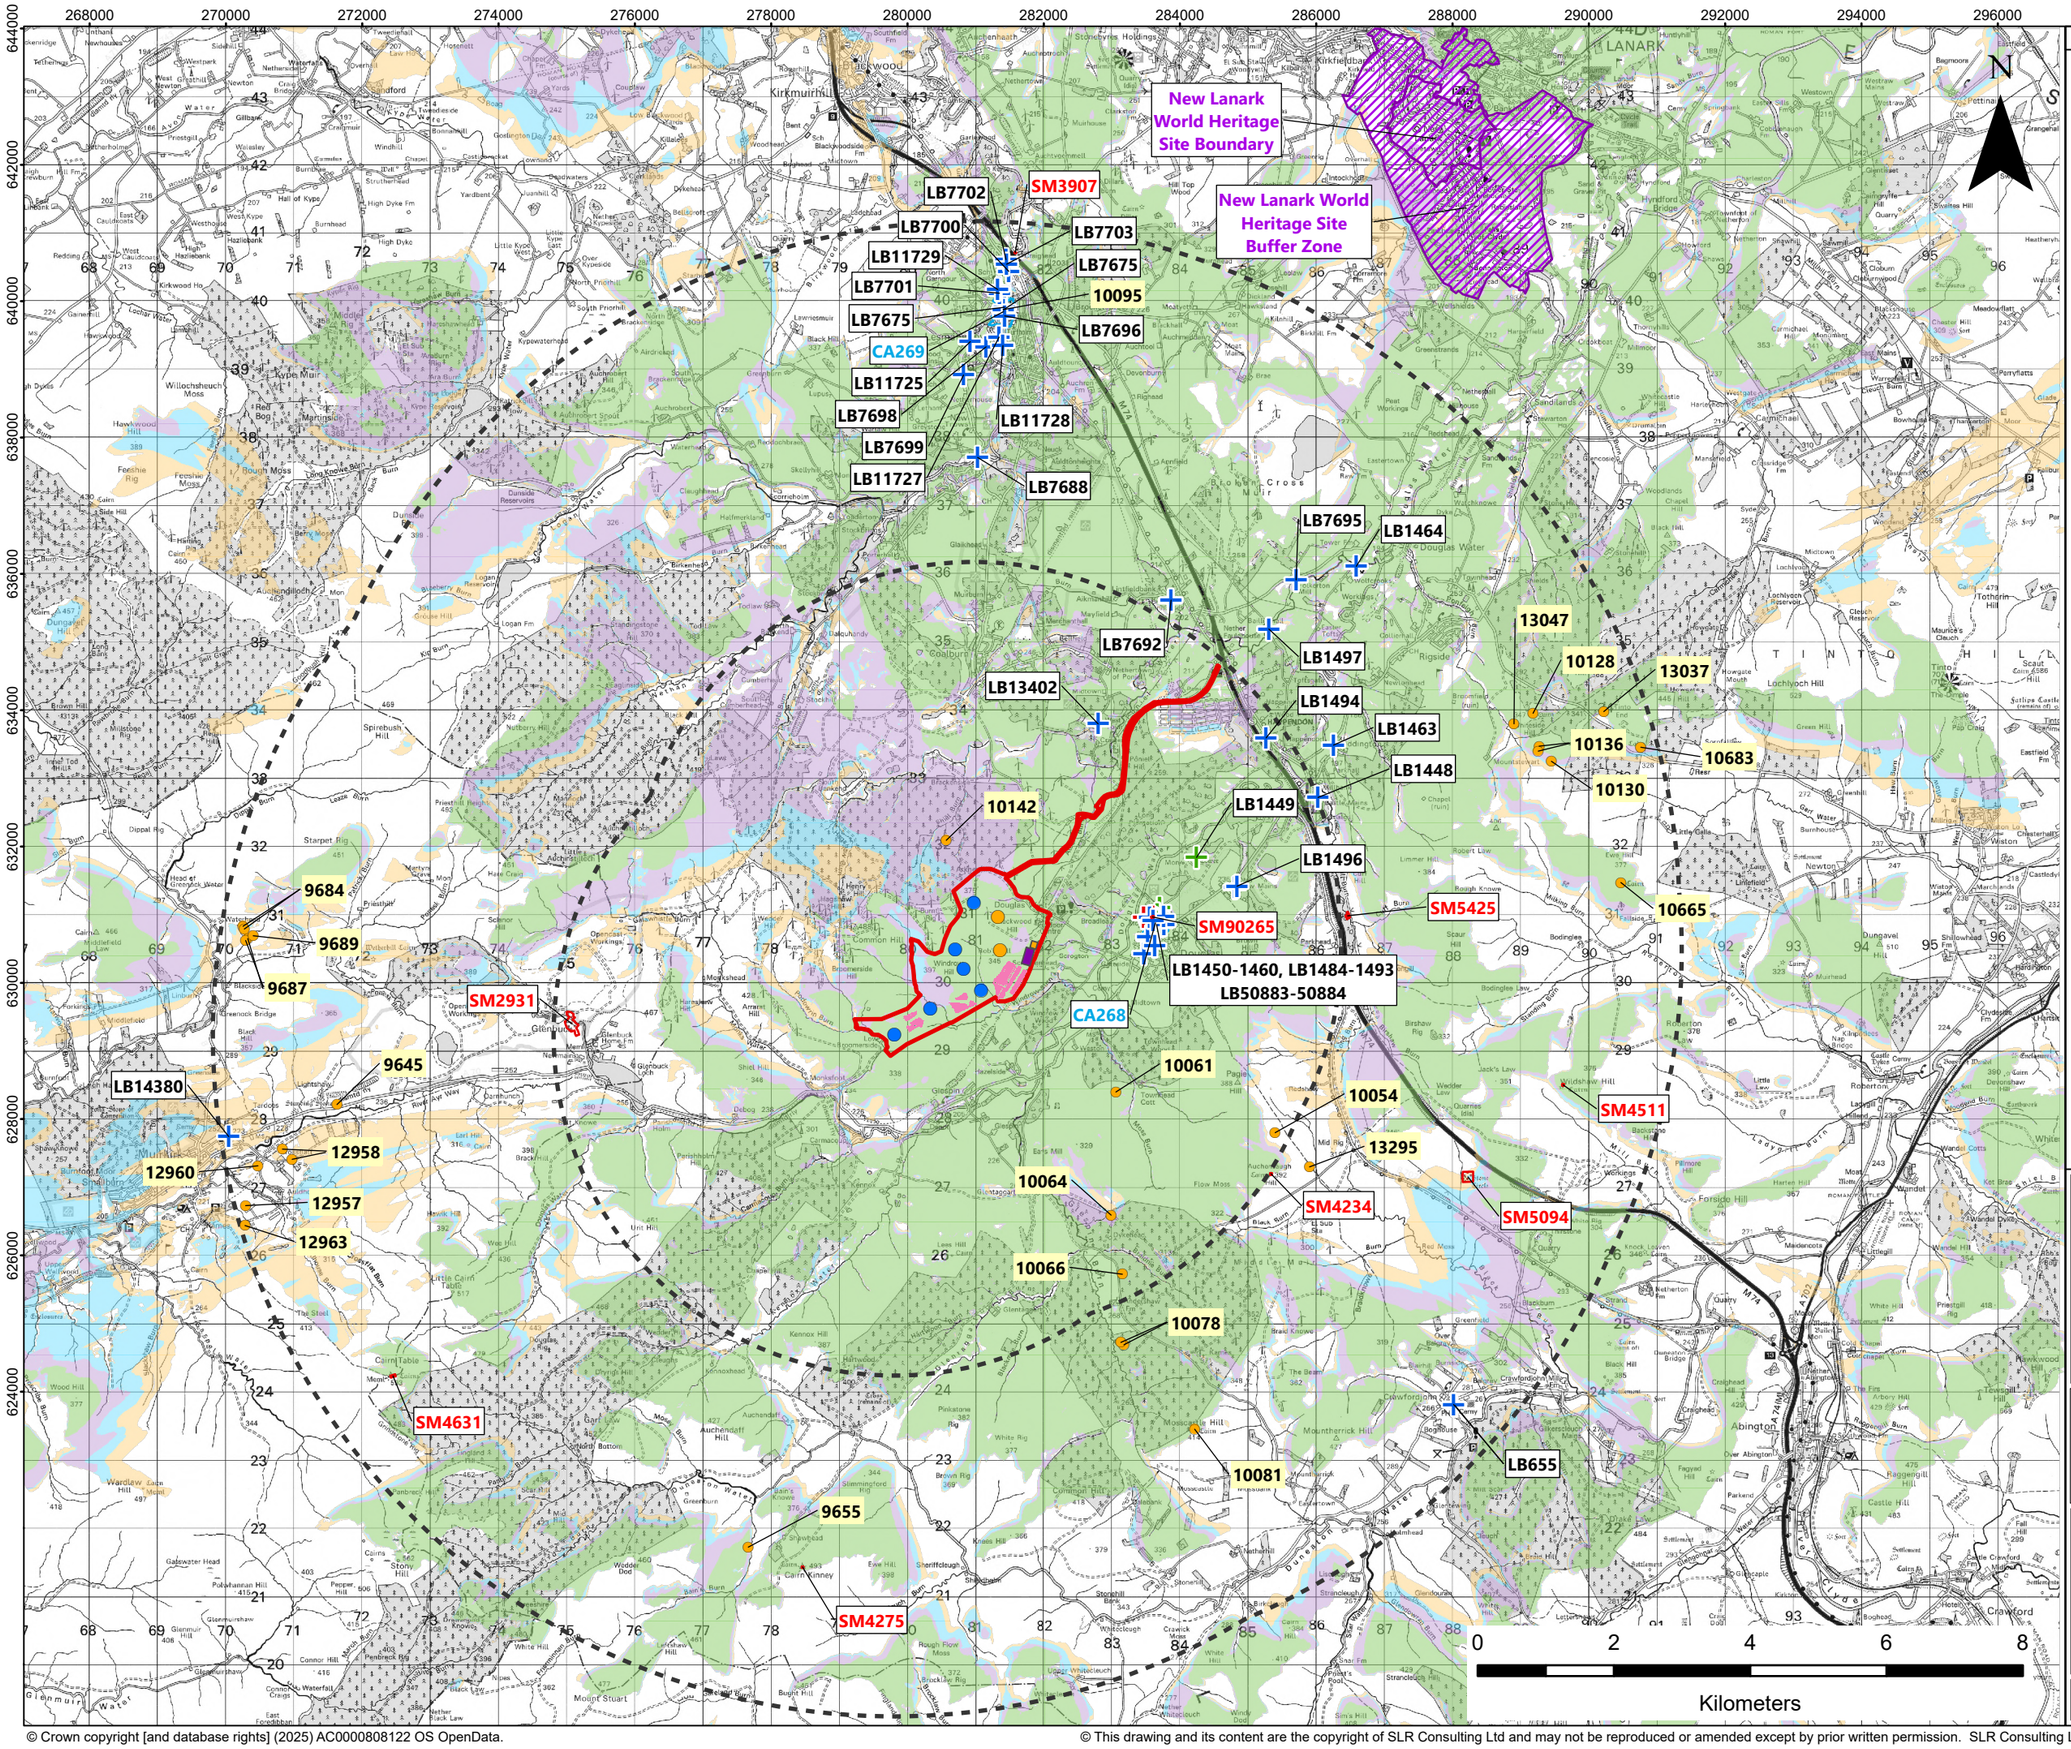


LEGEND

- Site Boundary
- Turbine Location (180 m Tip Height)
- Turbine Location (200 m Tip Height)
- Outer Study Area (5km and 10km buffer)
- World Heritage Site
- Scheduled Monument
- Listed Building Category A
- Listed Building Category B
- Listed Building Category C
- Conservation Area
- NSR Site Code C & V (point)
- Photovoltaic (PV) Module
- Inverter
- Long Duration Electricity Storage (LDES)
- Development Substation

Wind Turbine Zone of Theoretical Visibility

- 1 to 2 turbines visible
- 3 to 4 turbines visible
- 5 to 6 turbines visible
- 7 to 8 turbines visible

3R Energy

SLR

HAGSHAW HILL III ENERGY PROJECT

EIA REPORT

CULTURAL HERITAGE ASSETS: OUTER STUDY AREA


Figure 10.2a

Scale 1:90,000 @ A3

Date MARCH 2026

© Crown copyright [and database rights] (2025) AC0000808122 OS OpenData.

© This drawing and its content are the copyright of SLR Consulting Ltd and may not be reproduced or amended except by prior written permission. SLR Consulting Ltd accepts no liability for any amendments made by other persons.

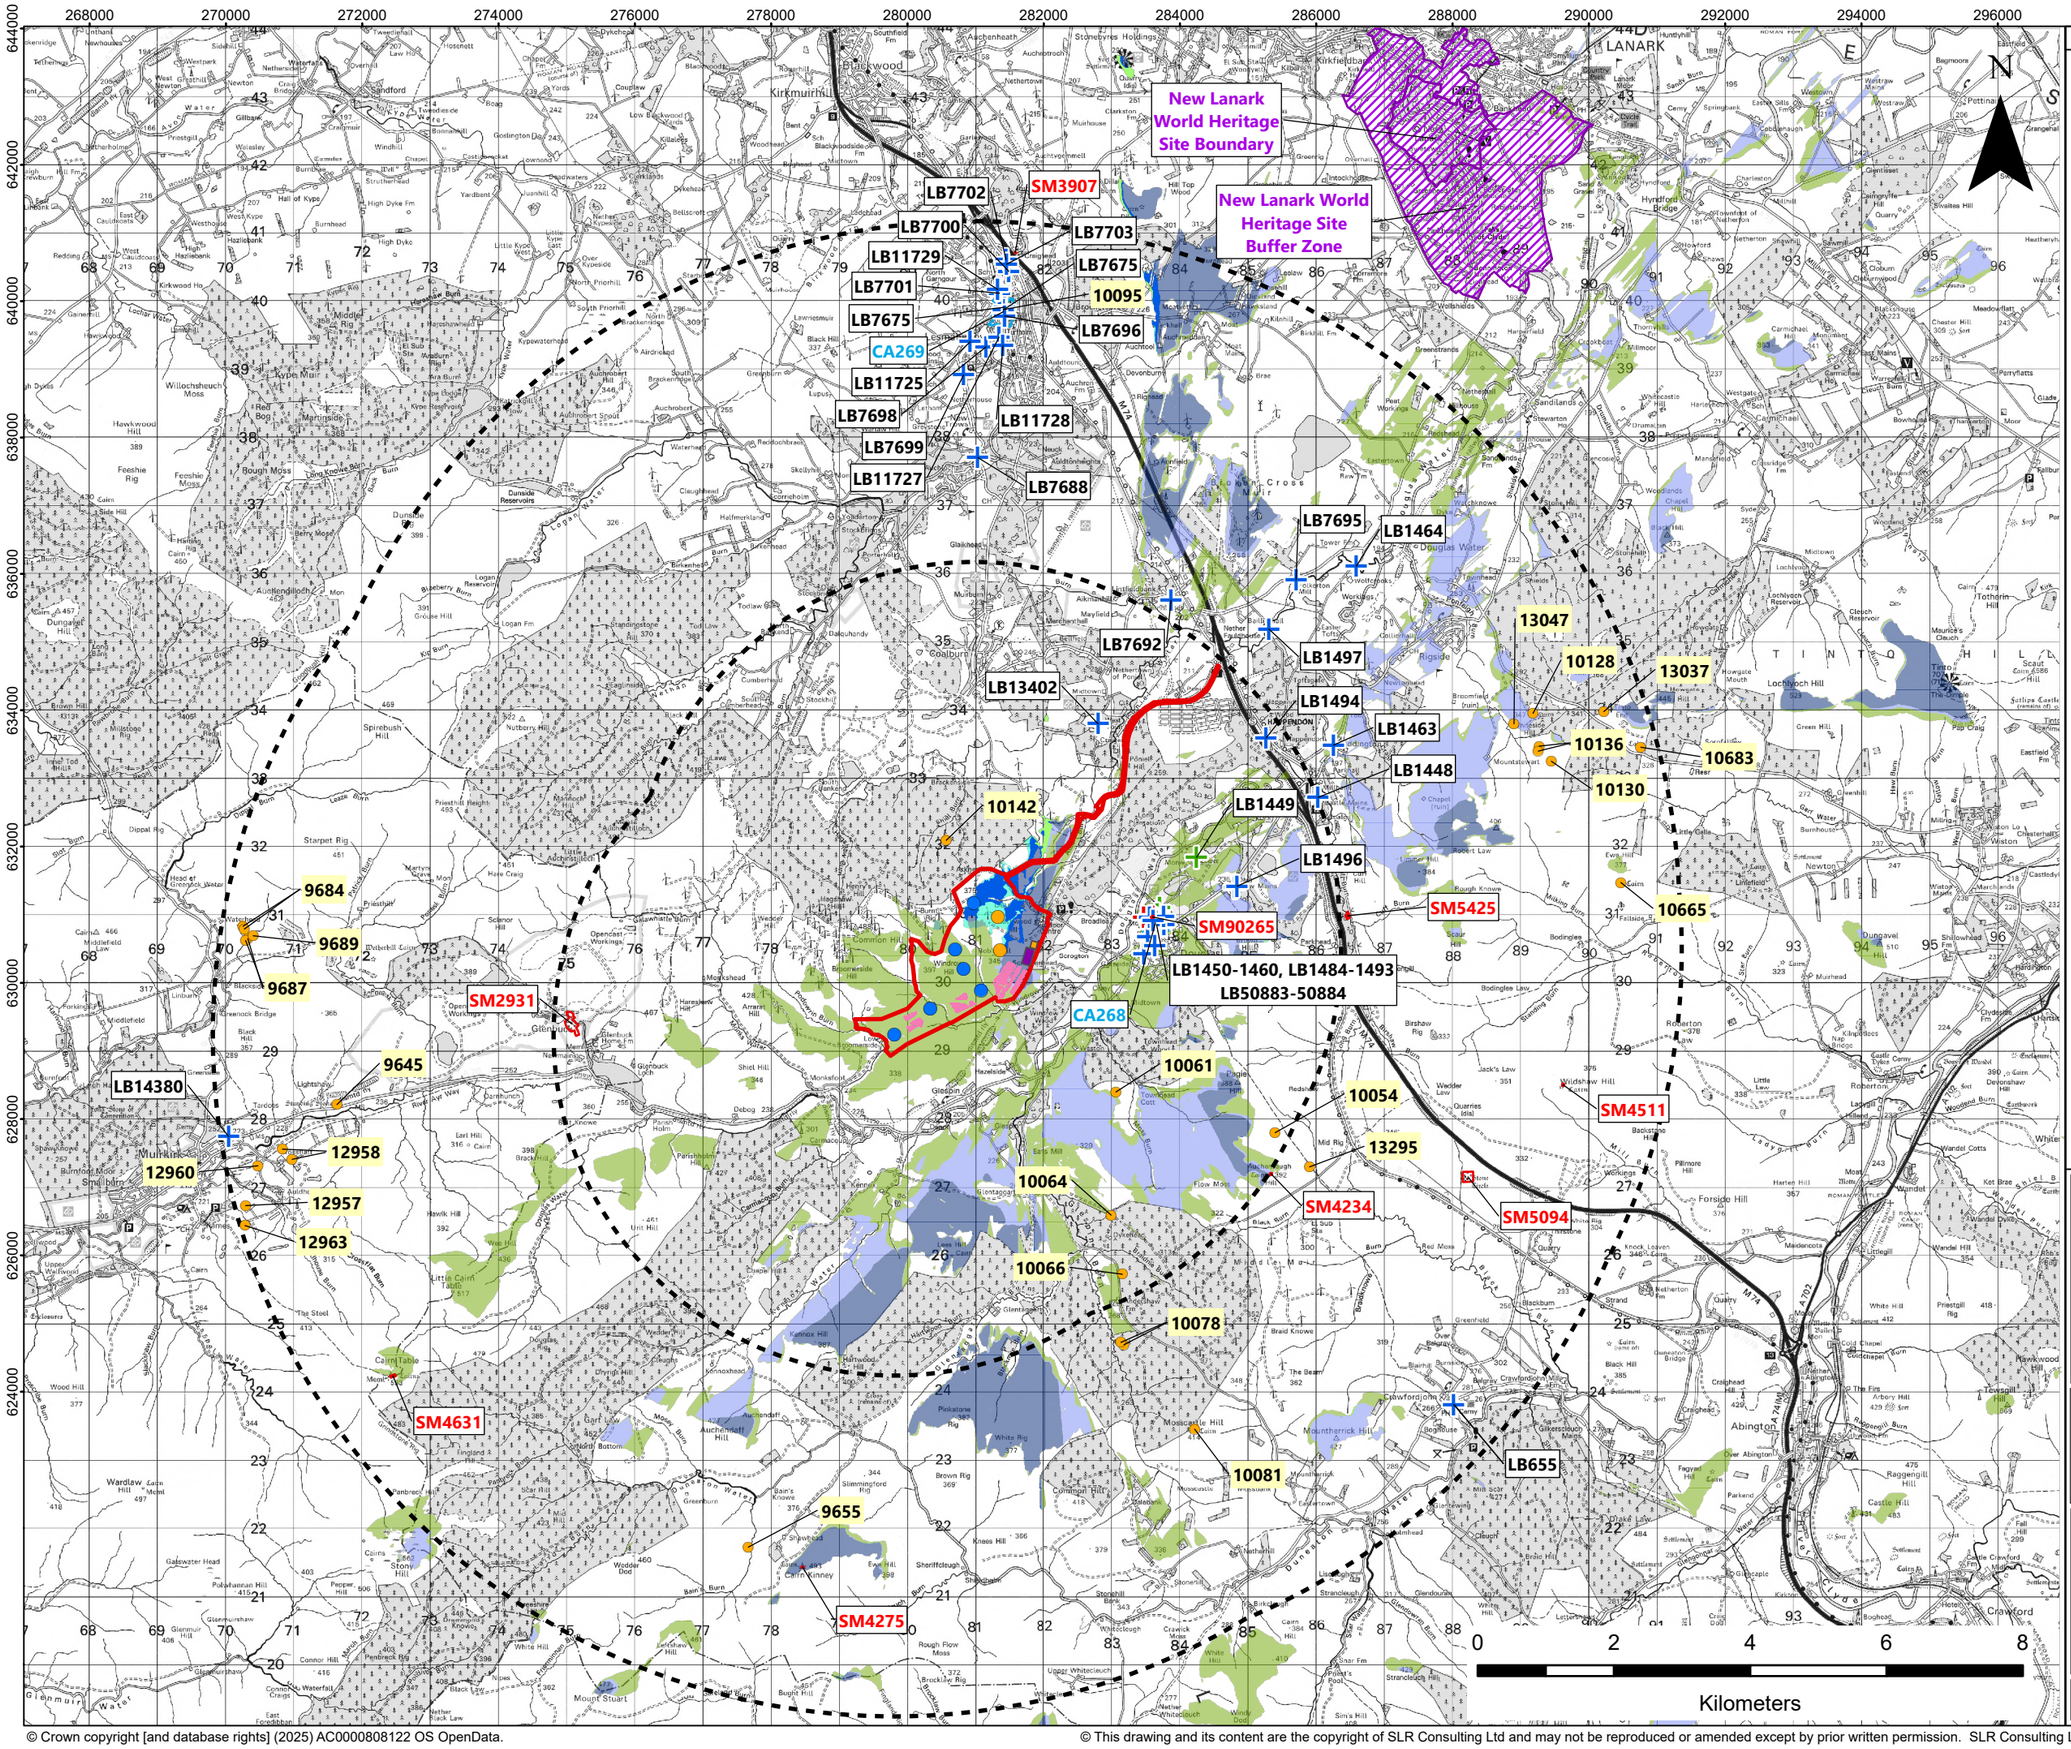

LEGEND

- Site Boundary
- Turbine Location (180 m Tip Height)
- Turbine Location (200 m Tip Height)
- Outer Study Area (5km and 10km buffer)
- World Heritage Site
- Scheduled Monument
- Listed Building Category A
- Listed Building Category B
- Listed Building Category C
- Conservation Area
- NSR Site Code C & V (point)
- Photovoltaic (PV) Module
- Inverter
- Long Duration Electricity Storage (LDES)
- Development Substation

Solar, LDES and Substation Zone of Theoretical Visibility

- Solar Visible Only
- LDES Visible Only
- Substation Visible Only
- Combined Visibility of LDES and Solar
- Combined Visibility of Substation and Solar
- Combined Visibility of LDES and Substation
- Combined Visibility of LDES, Substation and Solar

3R Energy

SLR

HAGSHAW HILL III ENERGY PROJECT

EIA REPORT

CULTURAL HERITAGE ASSETS: OUTER STUDY AREA

Figure 10.2b

Scale 1:90,000 @ A3

Date MARCH 2026

© Crown copyright [and database rights] (2025) AC0000808122 OS OpenData.

© This drawing and its content are the copyright of SLR Consulting Ltd and may not be reproduced or amended except by prior written permission. SLR Consulting Ltd accepts no liability for any amendments made by other persons.