




Typical section through new excavated site road

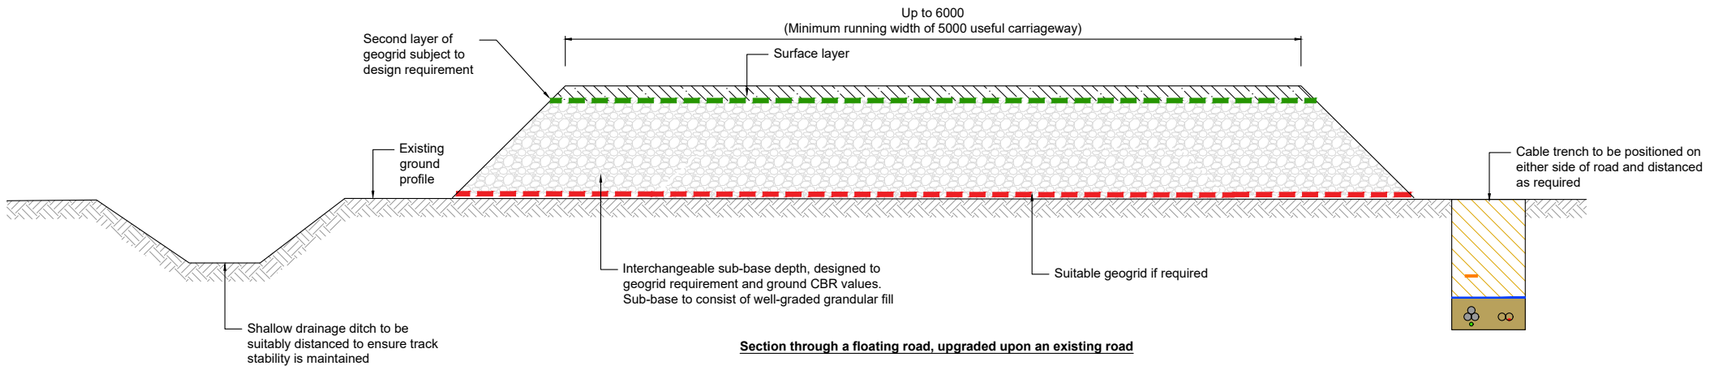

Section through a floating road, upgraded upon an existing road

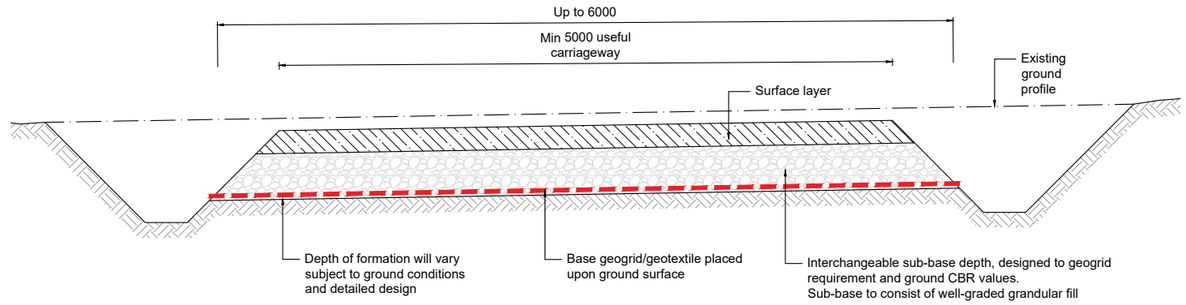

Section through new site road construction phase (CBR between 2% and 4%)

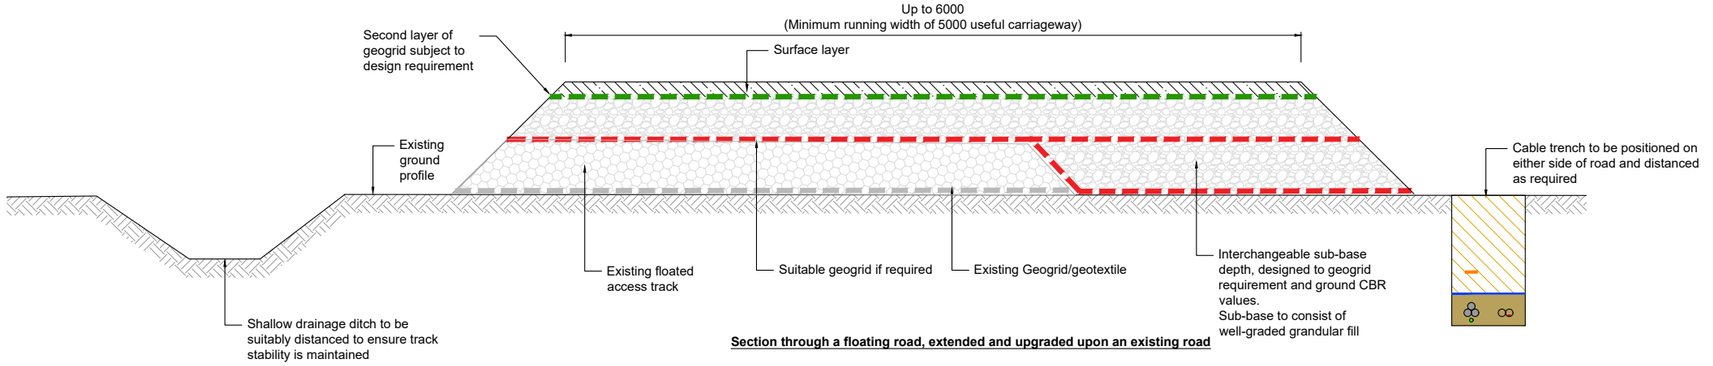

Section through a floating road, extended and upgraded upon an existing road

Notes:

1. All dimensions are in millimetres.
2. All levels are shown in metres above ordnance datum.
3. All road make ups are subject to detailed design and ground investigations.
4. Track thickness and number of required geogrids is subject to detailed design.
5. Floating road depths are interchangeable between 0.4m and 1.5m with up to 3 geogrids subject to requirement and ground conditions.

Rev	Amendments	Date	By	Chk	Auth
P01	Initial Issue	13/02/26	LB	RA	CK

SLR

www.slrconsulting.com

Client: 3R Energy

Project: Hagshaw Hill III

Figure Title: Figure 3.13
Indicative Access Track Cross Section and Drainage Arrangement (Wind / AIL)

Scale	SLR Project No.
Not to scale @ A3	405.065978.00001

Designed	Drawn	Checked	Authorised
N/A	LB	RA	CK
Date: N/A	Date: 13/02/2026	Date: 13/02/2026	Date: 13/02/2026

Figure Number: **065978-SLR-XX-XX-F-PA-003.14**

Rev.: **P01**

© This figure and its content are the copyright of SLR Consulting Ltd and may not be reproduced or amended except by prior written permission. SLR Consulting Ltd accepts no liability for any amendments made by other persons.

\\slr.local\eu\Offices\UK\Edinburgh\Projects\405.065978.00001 - Hagshaw Hills III\CAD\1 - WIP\Figures\065978-SLR-XX-XX-F-PA-003.14.dwg05/02/2026